NOTES:

1. CEILING TO BE 8'-0" A.F.F.
2. PROVIDE 36" LOWERS AND 42" UPPERS

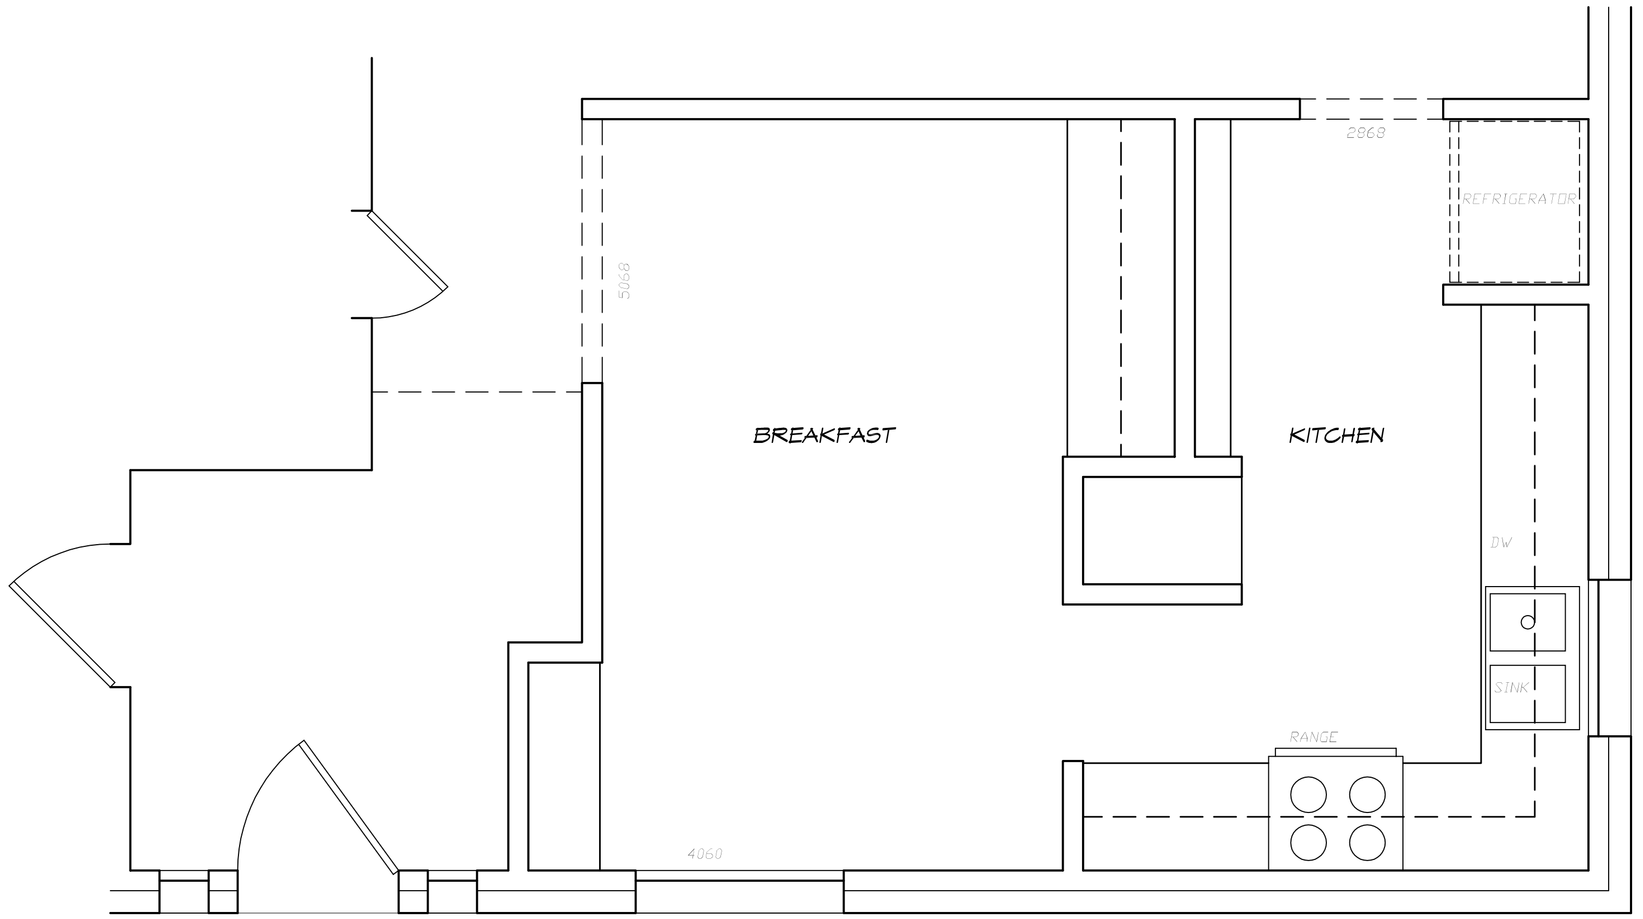

1 EXISTING PLAN

SCALE: 1/2"=1'-0"

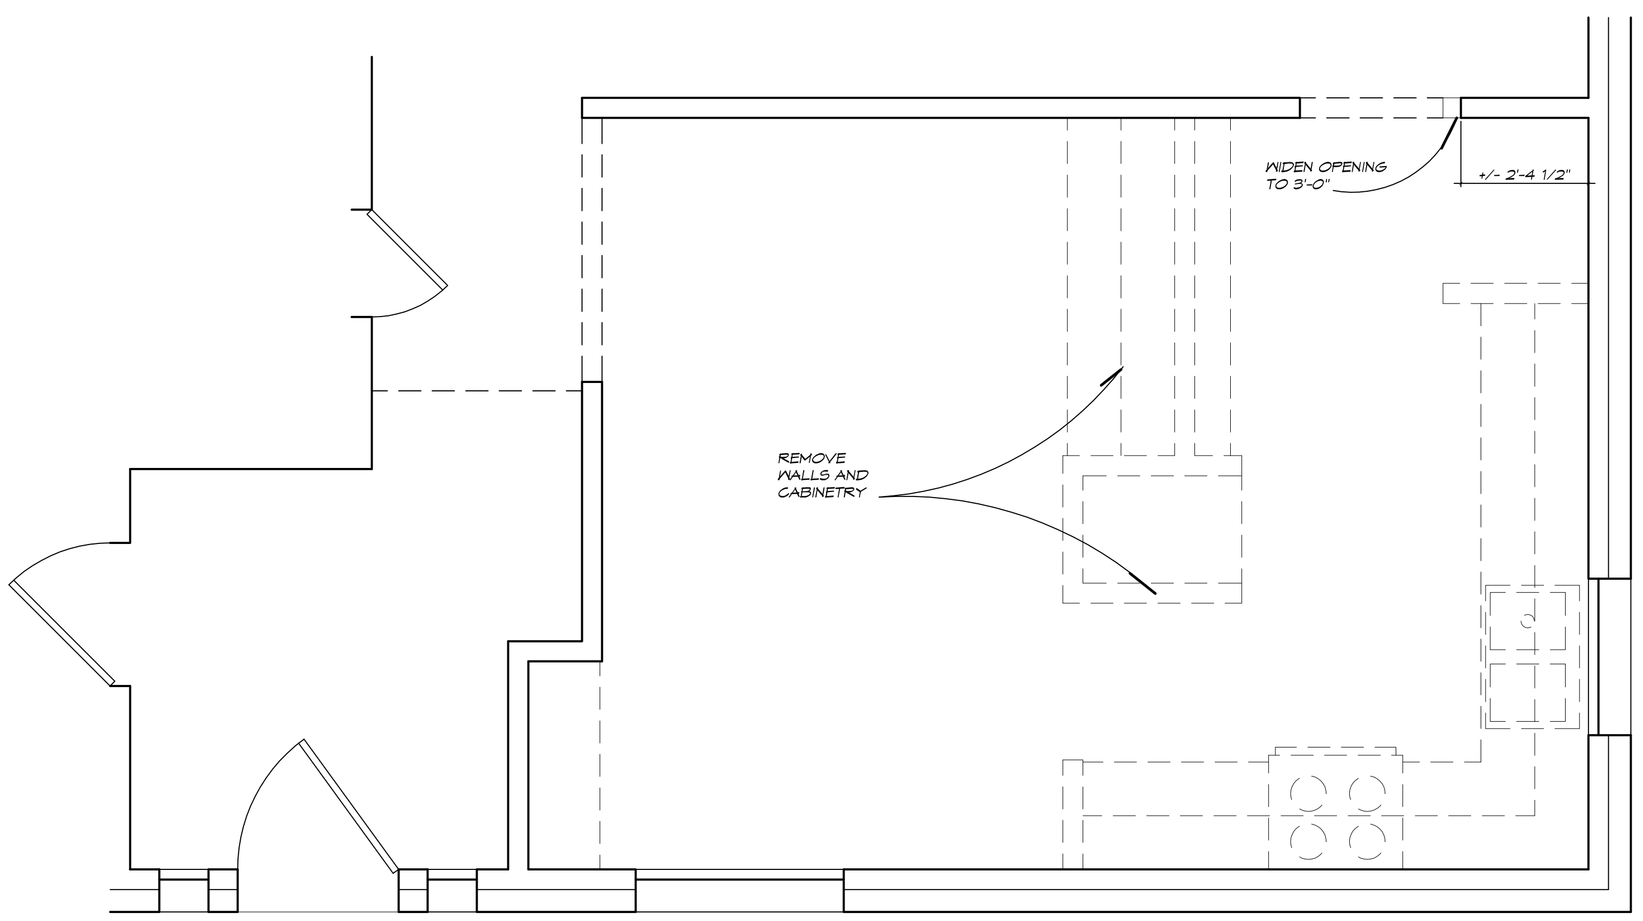

2 DEMOLITION PLAN

SCALE: 1/2"=1'-0"

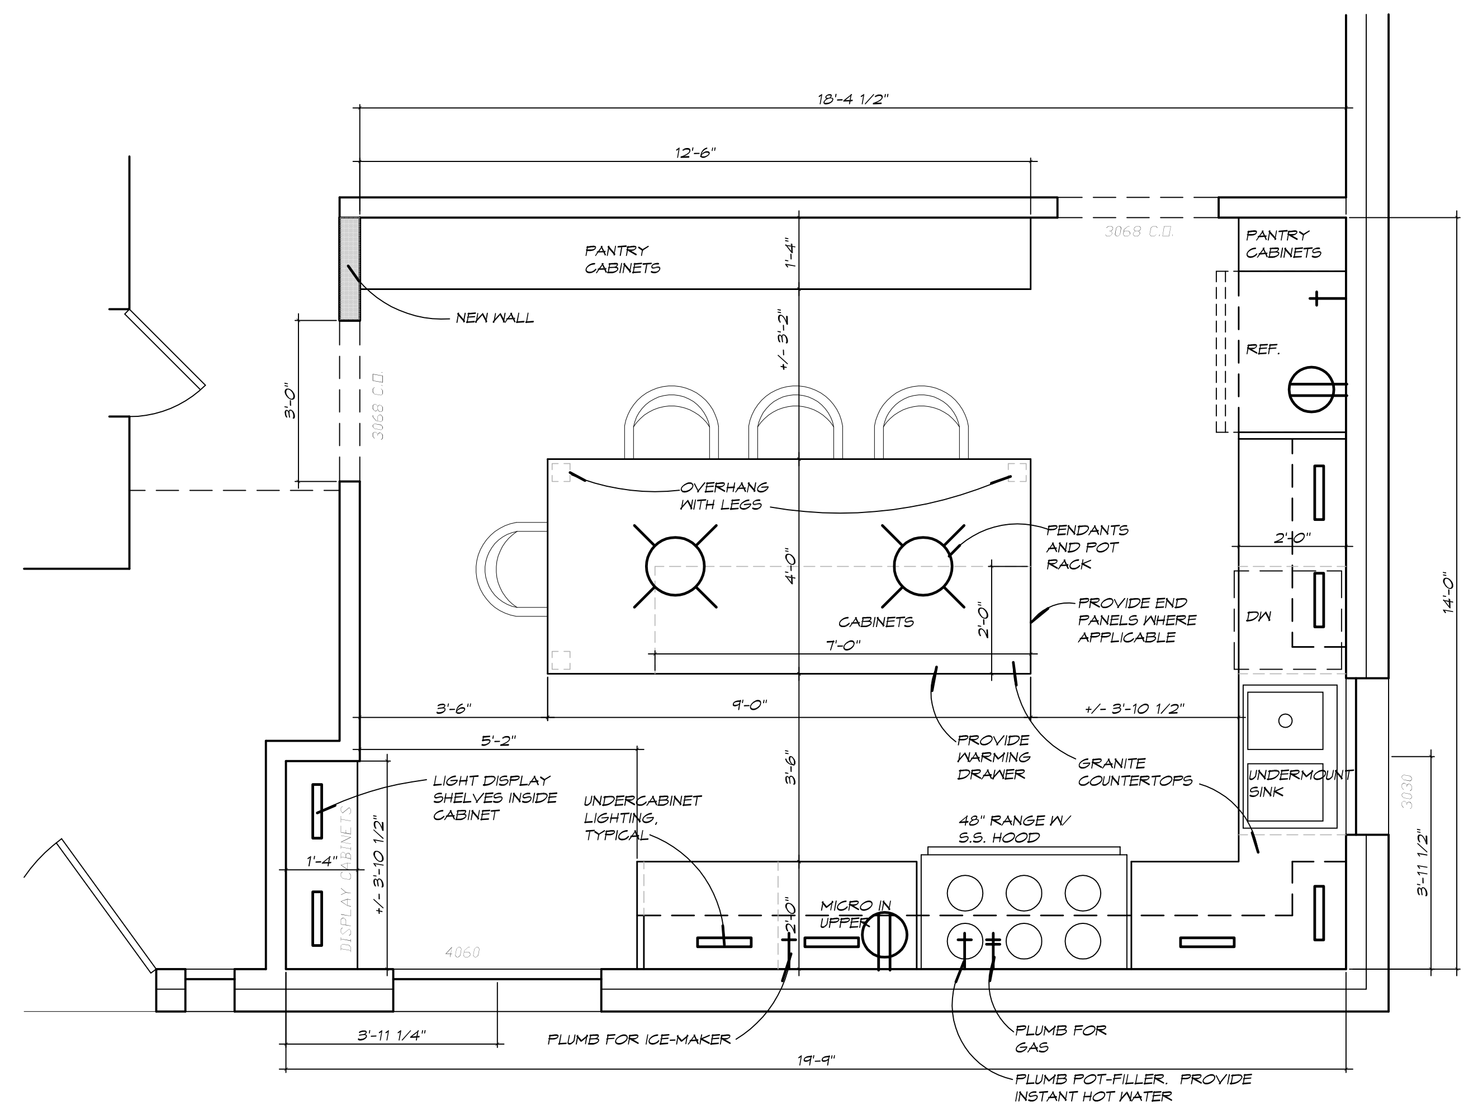

3 NEW PLAN

SCALE: 1/2"=1'-0"

COPYRIGHT © 2007 DAVID ROTHENBERG

ROTHENBERG ARCHITECTURE

KITCHEN REMODEL FOR

JIM AND PEGGY BASS

4202 ORO COURT, GEORGETOWN, TEXAS

DATE: 12/26/07

REVISIONS:

SHEET A-1 OF